©2013 Vierbicher Associates, Inc.

SITE PARKING SUMMARY	
PHASE 1:	
REQUIRED PARKING STALLS	40
PROPOSED PARKING STALLS	59
PROPOSED GARAGE PARKING STALLS	6
TOTAL DEVELOPMENT:	
REQUIRED PARKING STALLS	136
PROPOSED SURFACE PARKING STALLS	120
PROPOSED GARAGE PARKING STALLS	43
TOTAL PROPOSED PARKING STALLS	163

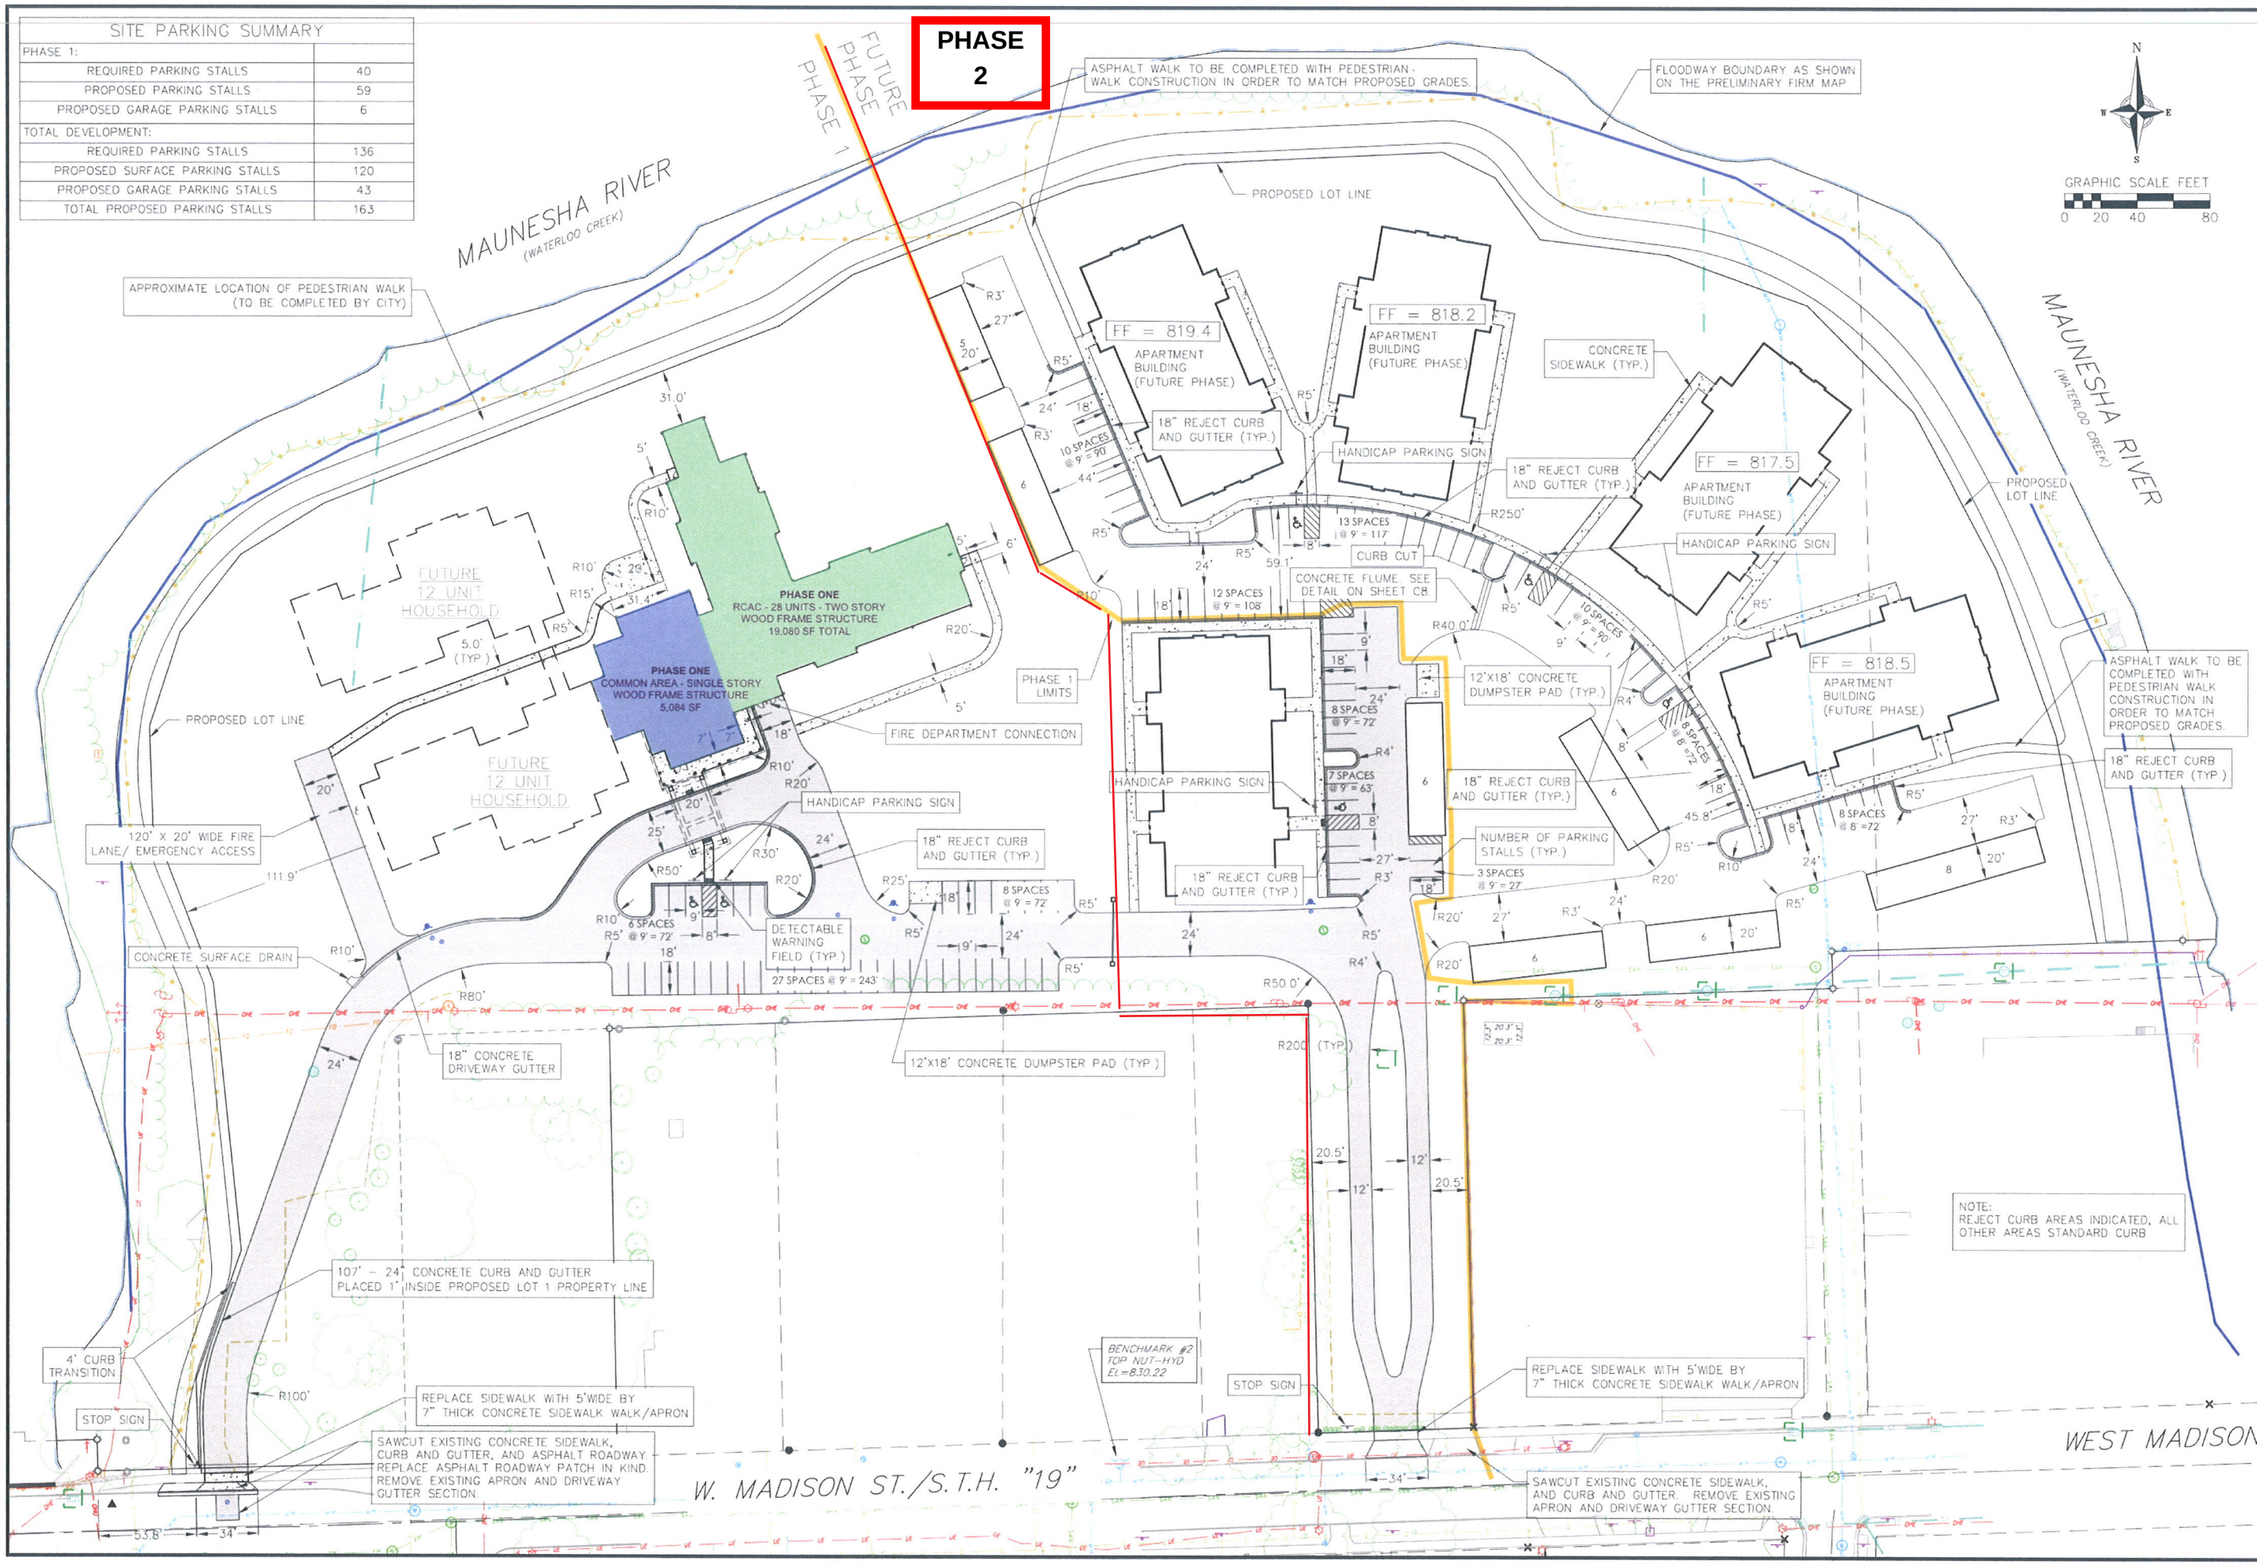

vierbicher
planners | engineers | advisors
REEDSBURG - MADISON - PRAIRIE DU CHIEN
999 Fourier Drive, Suite 201 Madison, Wisconsin 53717
Phone: (608) 826-0532 Fax: (608) 826-0530

Site Plan

Riverwalk Redevelopment
City of Waterloo
Jefferson County, Wisconsin

REVISIONS		
NO.	DATE	REMARKS

REVISIONS		
NO.	DATE	REMARKS

SCALE: AS SHOWN
DATE: 7/6/16
DRAFTER: DEHL/BBAR
CHECKED: JJOE
PROJECT NO. 130122.00

C
4

06 Jul 2016 - 3:05p W:\Hawthorn & Stone\130122_Waterloo Concept Plan\CADD\Base Eng - 0122.dwg by: bbar