© 2013 Vierbicher Associates, Inc.

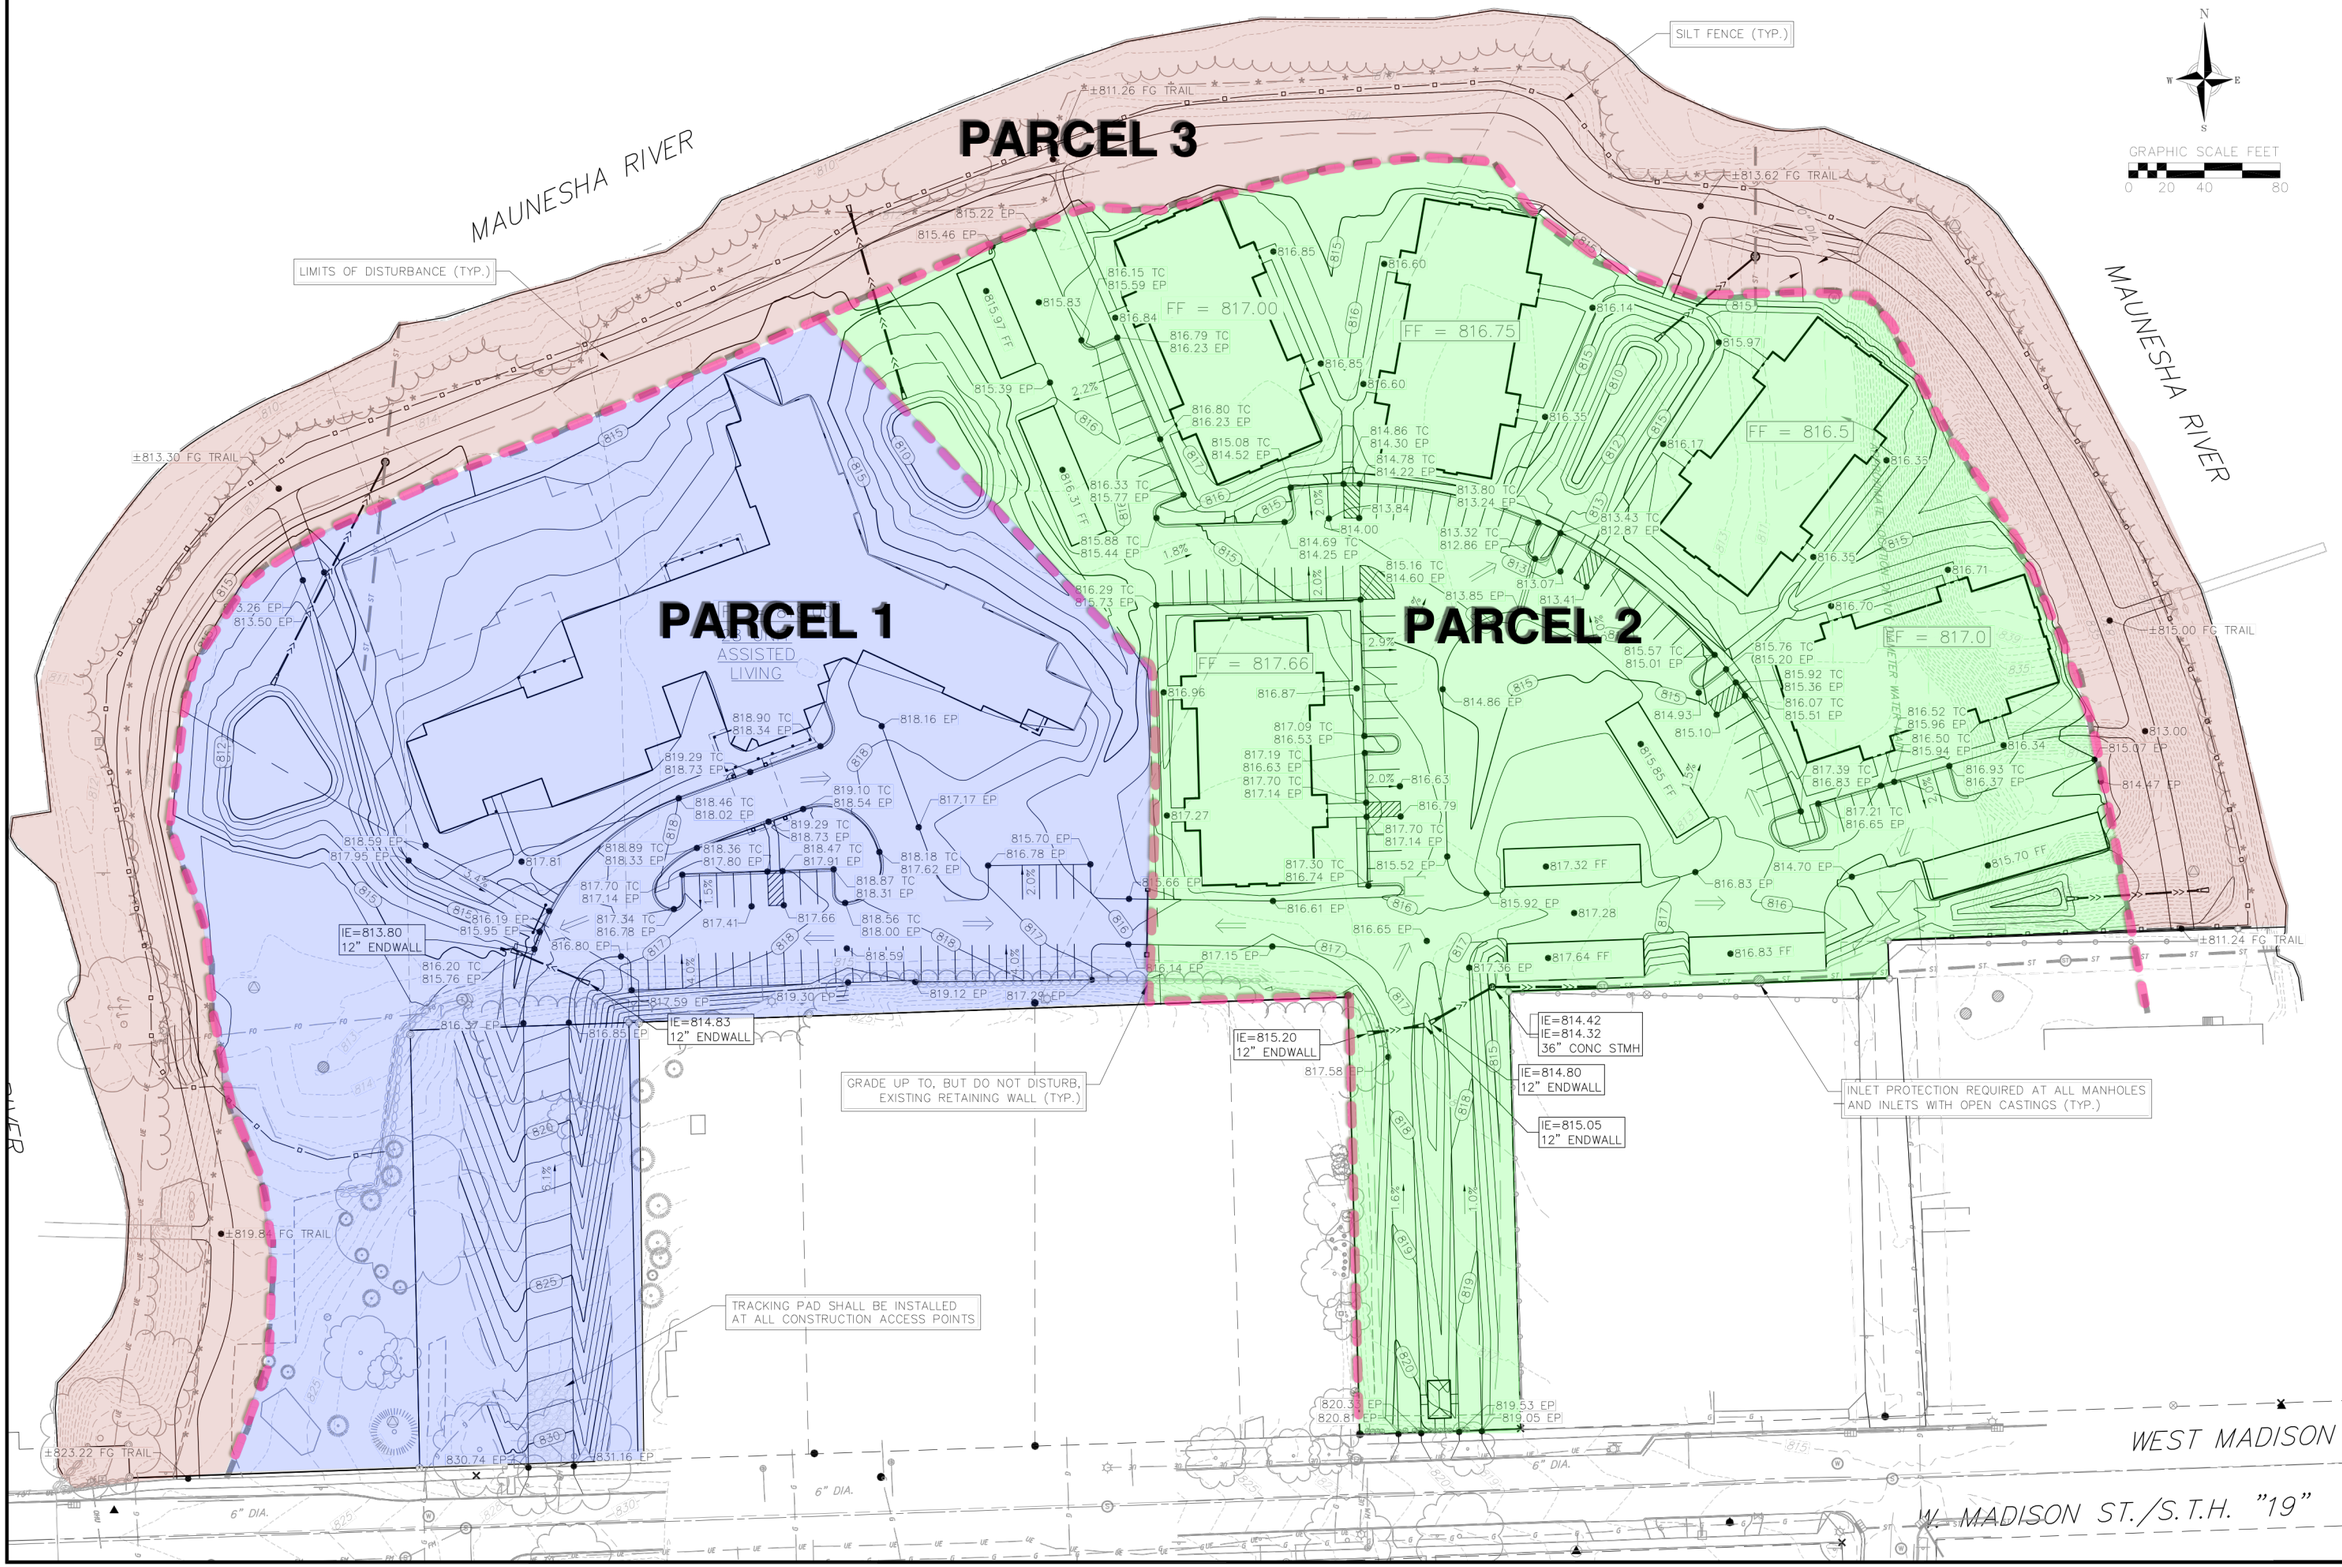

vierbicher | planners | engineers | advisors
REEDSBURG - MADISON - PRAIRIE DU CHIEN
999 Fourier Drive, Suite 201 Madison, Wisconsin 53717
Phone: (608) 826-0532 Fax: (608) 826-0530

Grading and Erosion Control Plan

Hawthorn and Stone - Assisted Living and Apartments
City of Waterloo
Jefferson County, Wisconsin

REVISIONS			
NO.	DATE	REMARKS	

REVISIONS			
NO.	DATE	REMARKS	

SCALE: AS SHOWN
DATE: 8/25/14
DRAFTER: BBAR
CHECKED: MSCH
PROJECT NO.: 140122.00

C
5

25 Aug 2014 - 1:19p M:\Hawthorn & Stone\130122_Waterloo Concept Plan\CADD\Base Eng - 0122.dwg by: bbar