LEGEND

- 75' OHWM Setback
- Fill Area
- Required Fill Elevation Above Base Flood Elevation
  FF-Residential first floor elevation to comply with ordinance

New Flood Plain Mapping (Approx.)

- Flood Fringe Boundary
- Floodway Boundary
- Base Flood Elevation

Main Map Projection: Jefferson County Coordinates
Locator Map Not to Scale

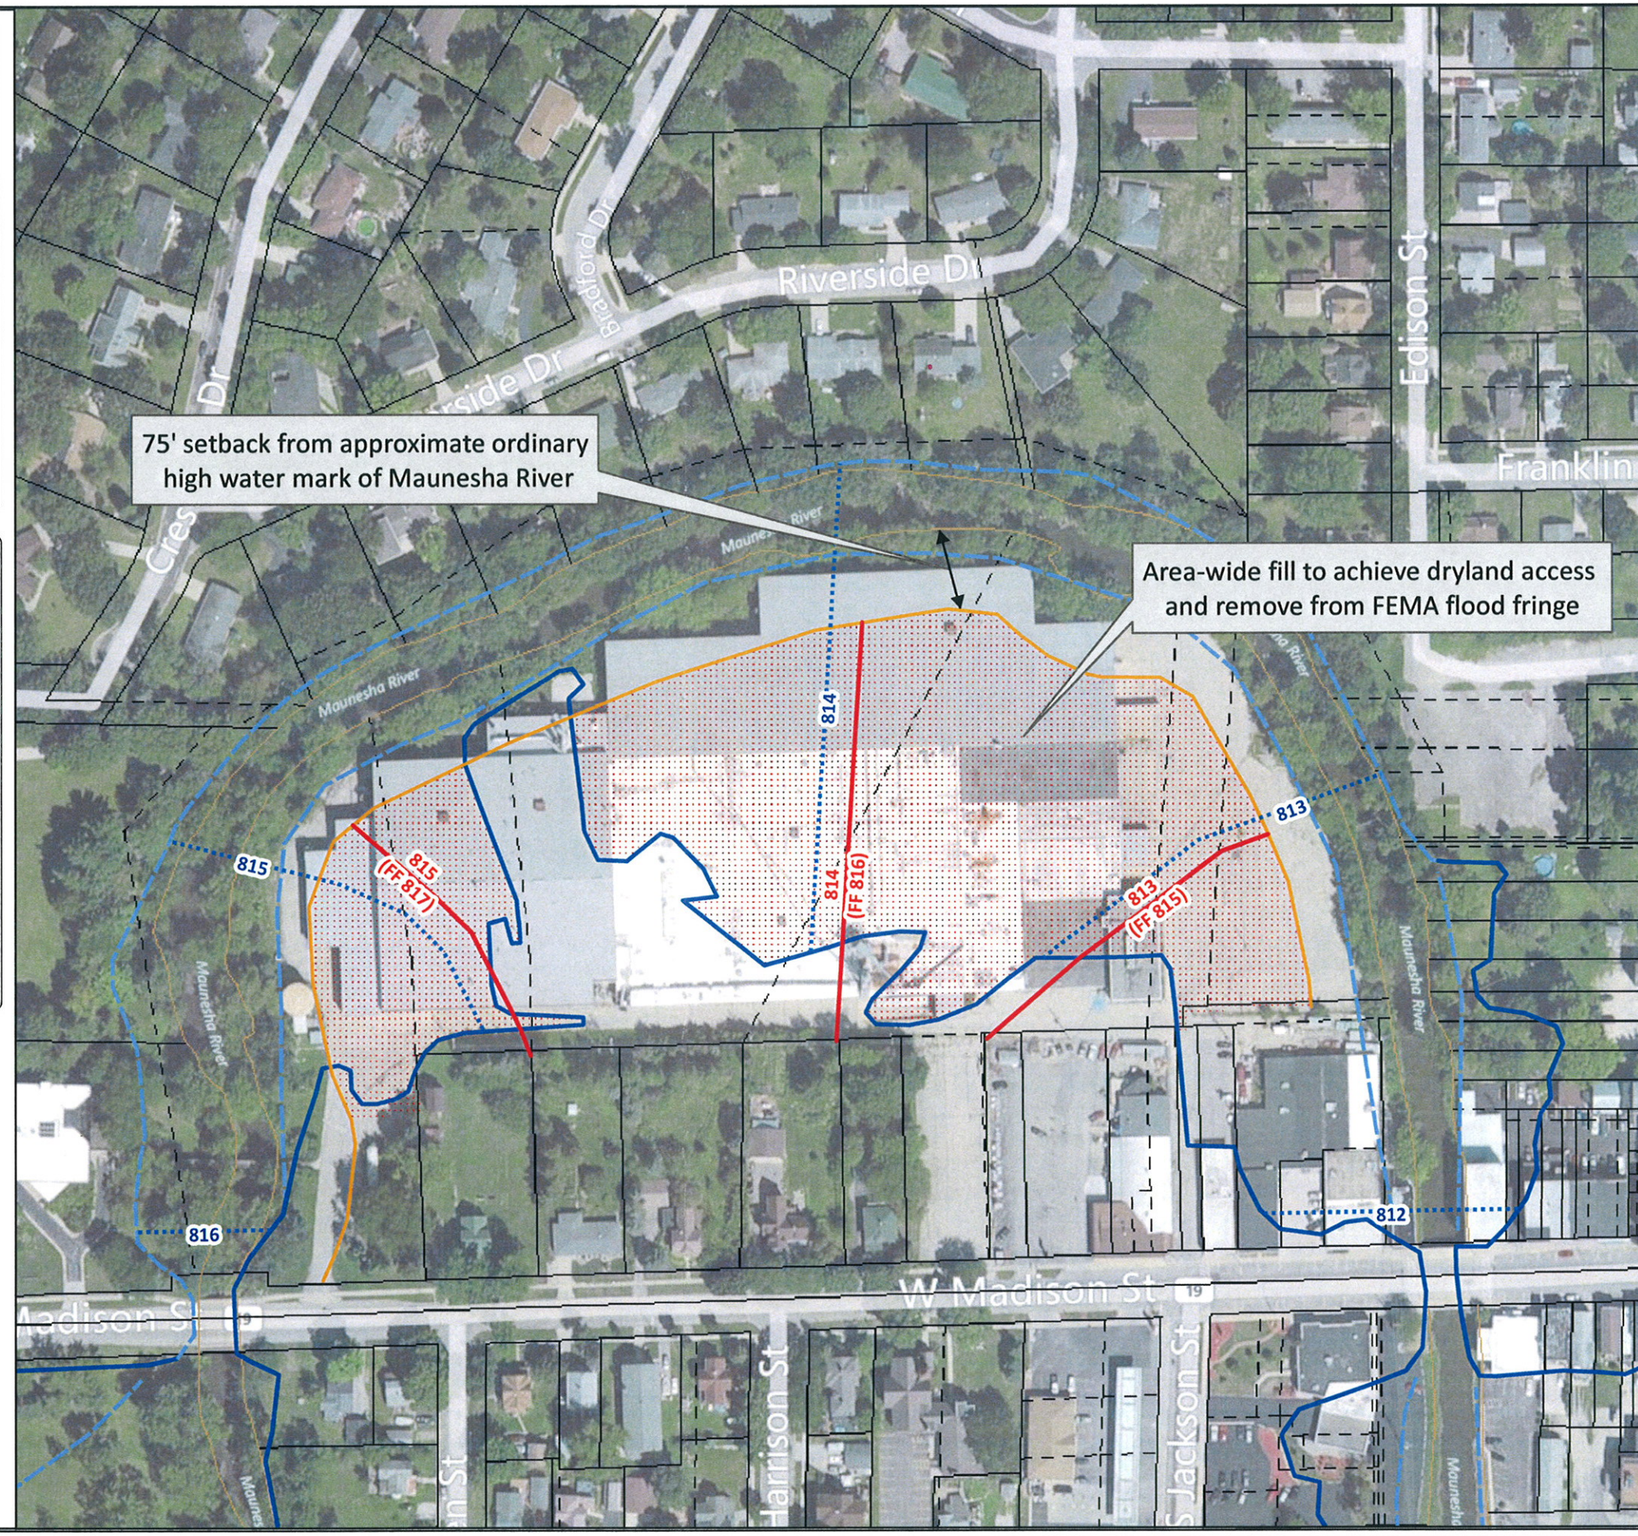

DRAWN BY	CHECKED BY
RSS	RJM

MONTGOMERY ASSOCIATES:
RESOURCE SOLUTIONS, LLC
119 South Main Street | Cottage Grove, WI 53527
(608) 839-4422 | www.ma-rs.org

RR Donnelley Site Redevelopment Evaluation
City of Waterloo
Jefferson County, WI

N W E S

0 75 150 Feet

SCALE
1 inch = 150 feet

PROJECT NO.	DATE
1586	4/15/2013

SHEET NO.
1 of 1