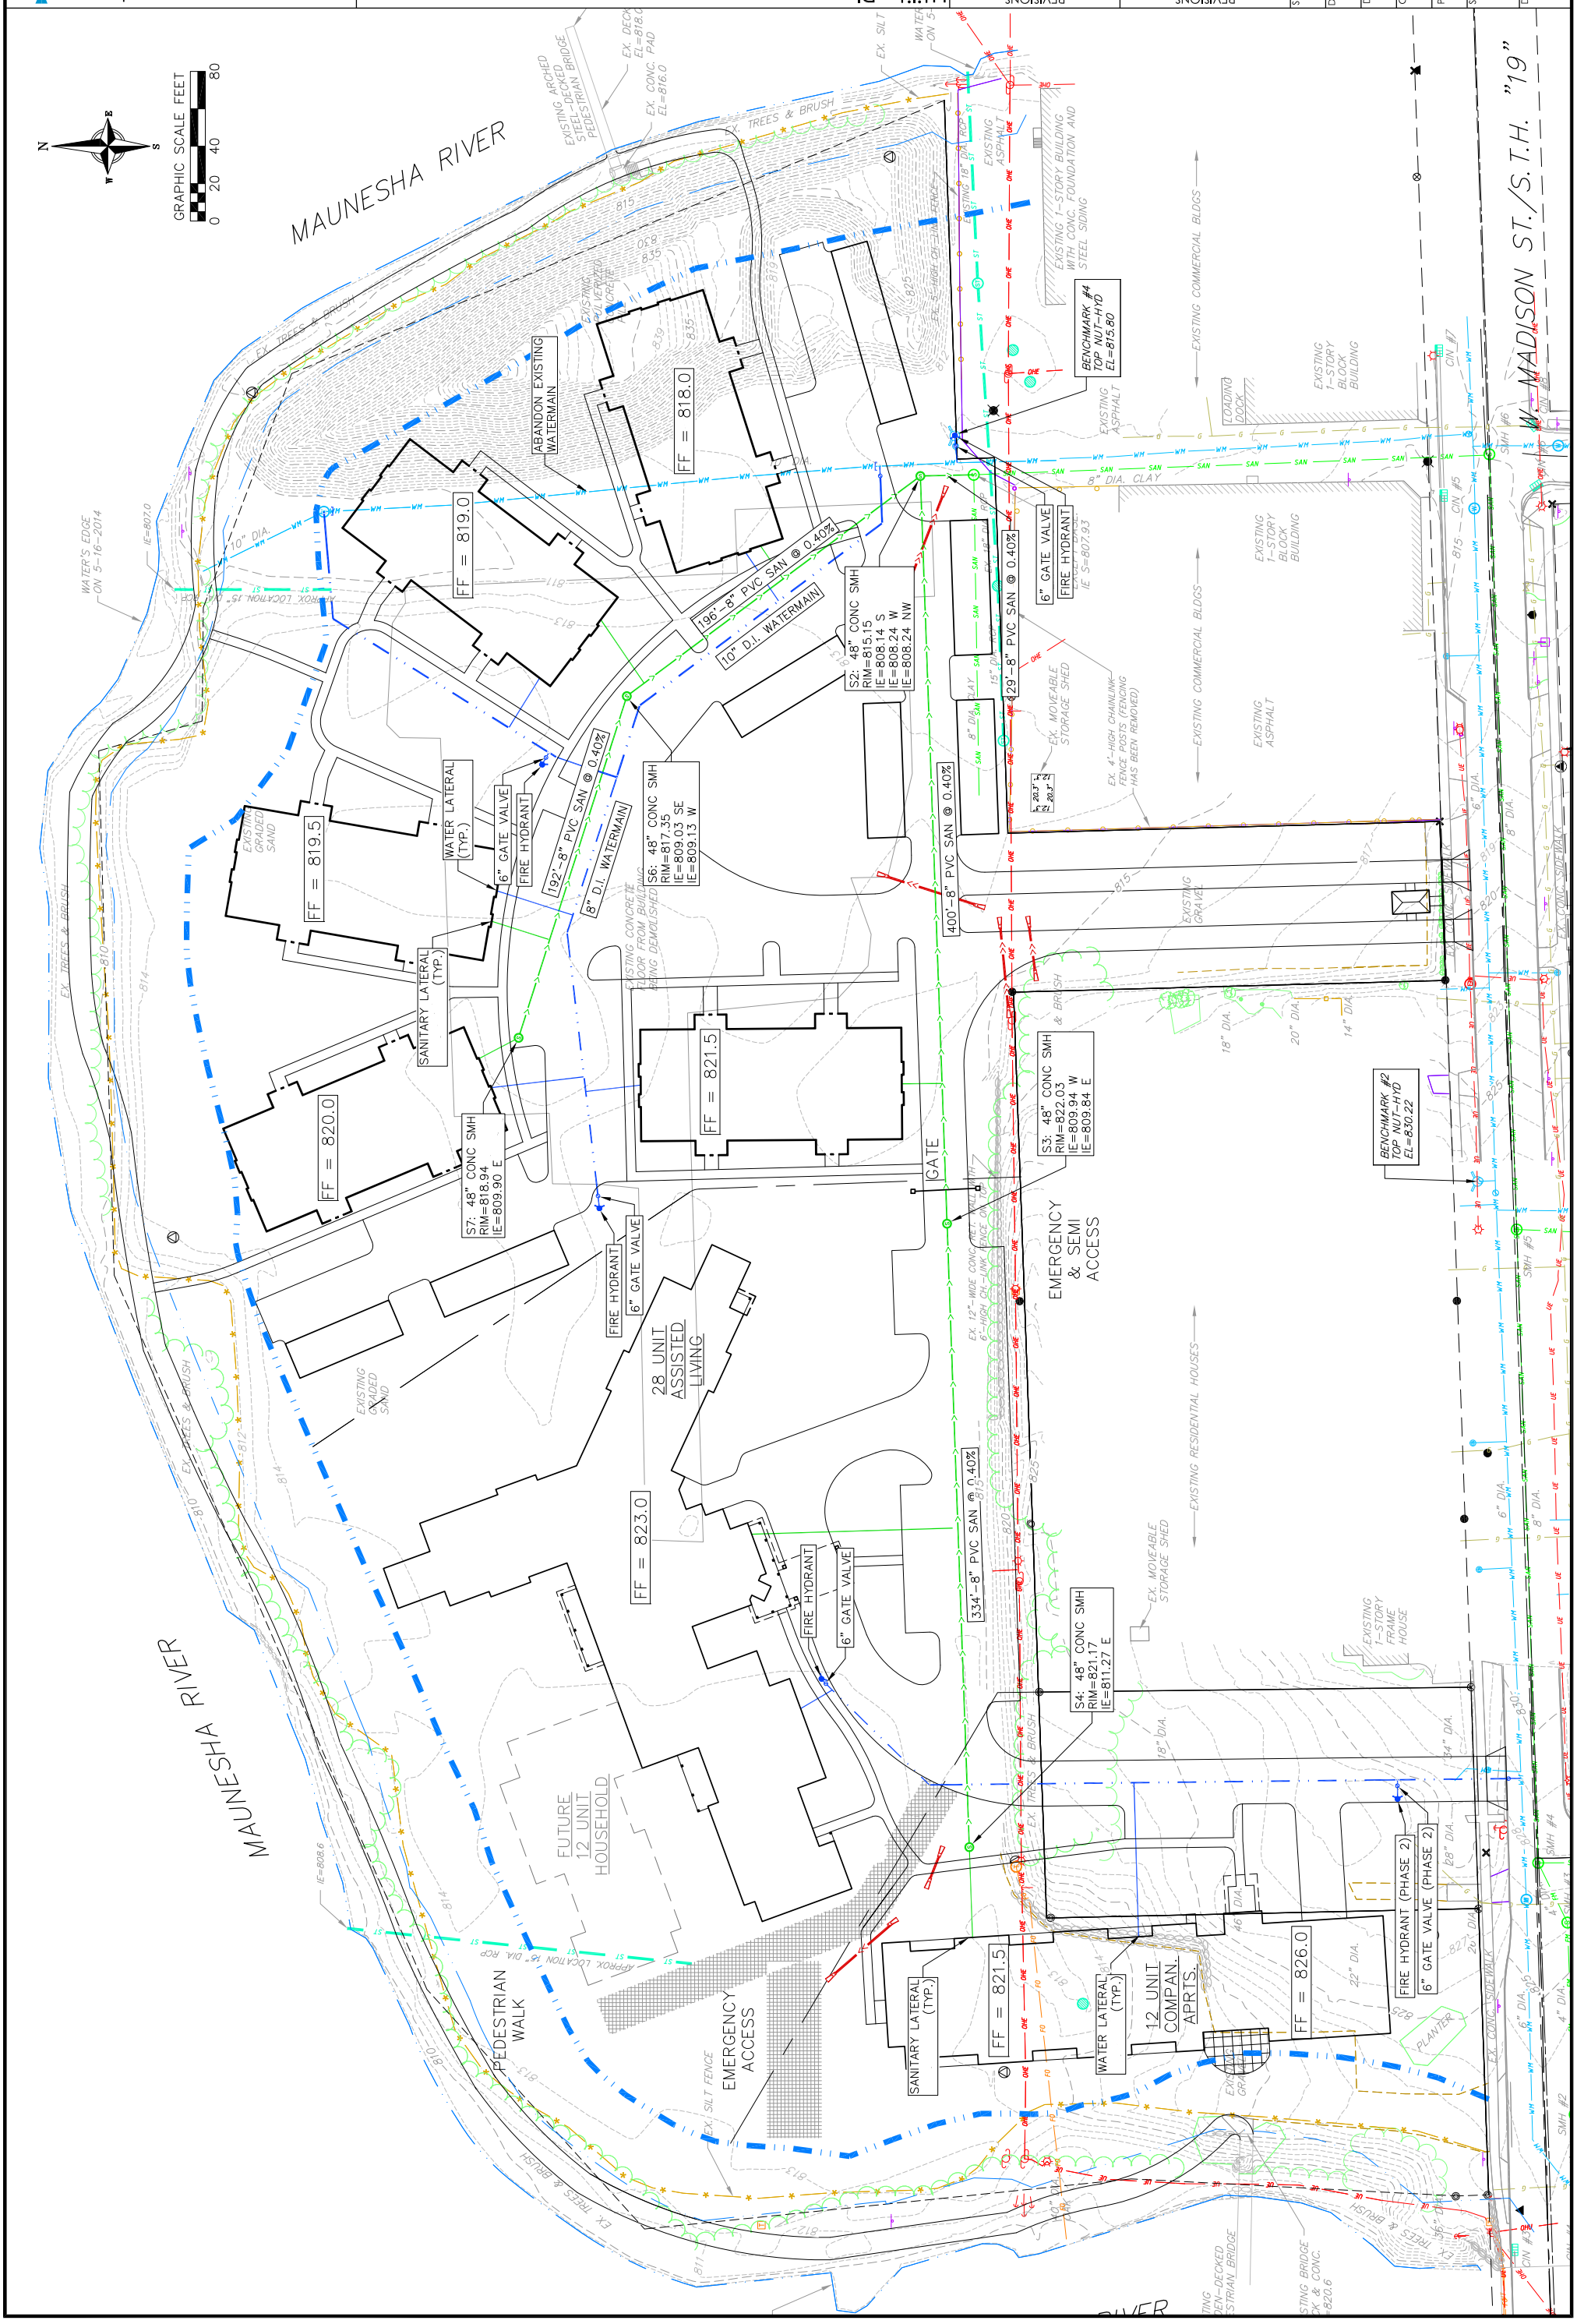

REVISIONS			
NO.	DATE	REMARKS	
1	7/15/14	FIRE DIST. COMMENTS	

REVISIONS			
NO.	DATE	REMARKS	

Utility Plan

Hawthorne and Stone
City of Waterloo
Jefferson County, Wisconsin

SCALE AS SHOWN
DATE 7/15/14
DRAFTER JGOL
CHECKED
PROJECT NO. 140122.00
SHEET 1 OF 1
DWG. NO.

vierbicher
planners | engineers | advisors
999 Fourier Drive, Suite 201 Madison, Wisconsin 53717
Phone: (608) 826-0532 Fax: (608) 826-0530
REEDSBURG - MADISON - PRAIRIE DU CHIEN

©2013 Vierbicher Associates, Inc.